

	Proposed indigenous/native tree
	Proposed deciduous/ornamental tree
	Proposed shrubs
	Proposed strappy leaf plants
	Proposed groundcovers
	Proposed edible garden (food cubes)
	Proposed storage areas
	Proposed concrete sharepath
	Proposed exposed aggregate concrete
	Proposed building
	Proposed grass/turf
	Proposed grass mounds
	Proposed artificial turf on raised garden bed
	Proposed seating
	Proposed padel courts
	Proposed basketball half court
	Proposed down ball markings
	Proposed 8.0 x 6.0 shelter
	Proposed arbor with climbing plants
	Proposed concrete wall seat
	Proposed retaining walls around raised garden beds
	Proposed padel/basketball fencing
	Proposed perimeter fencing with gates - Black Securatop
	Proposed sliding gate
	Proposed black post & rail fencing
	Proposed water tank location
	Proposed stage boundaries
	Contours to AHD, 0.2m intervals



EXISTING CARPARK


TO BE APPROVED

1	Prepared as per planning permit PLN-40152 dated 28/03/2023	L/R	J/S/JG	June 2023
No.	Revision Description	Drawn	Checked	Date


Land Development Consultants

SAI GLOBAL Quality ISO 9001

Mail PO Box 247 Croydon, Victoria 3136

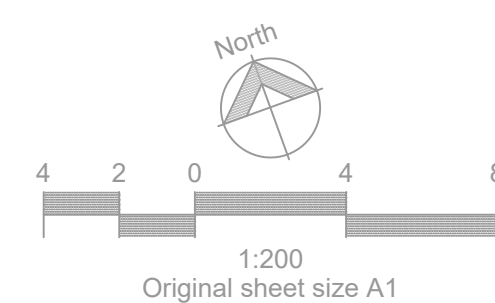



9077 L100
VERSION 1
SHEET 1 OF 5

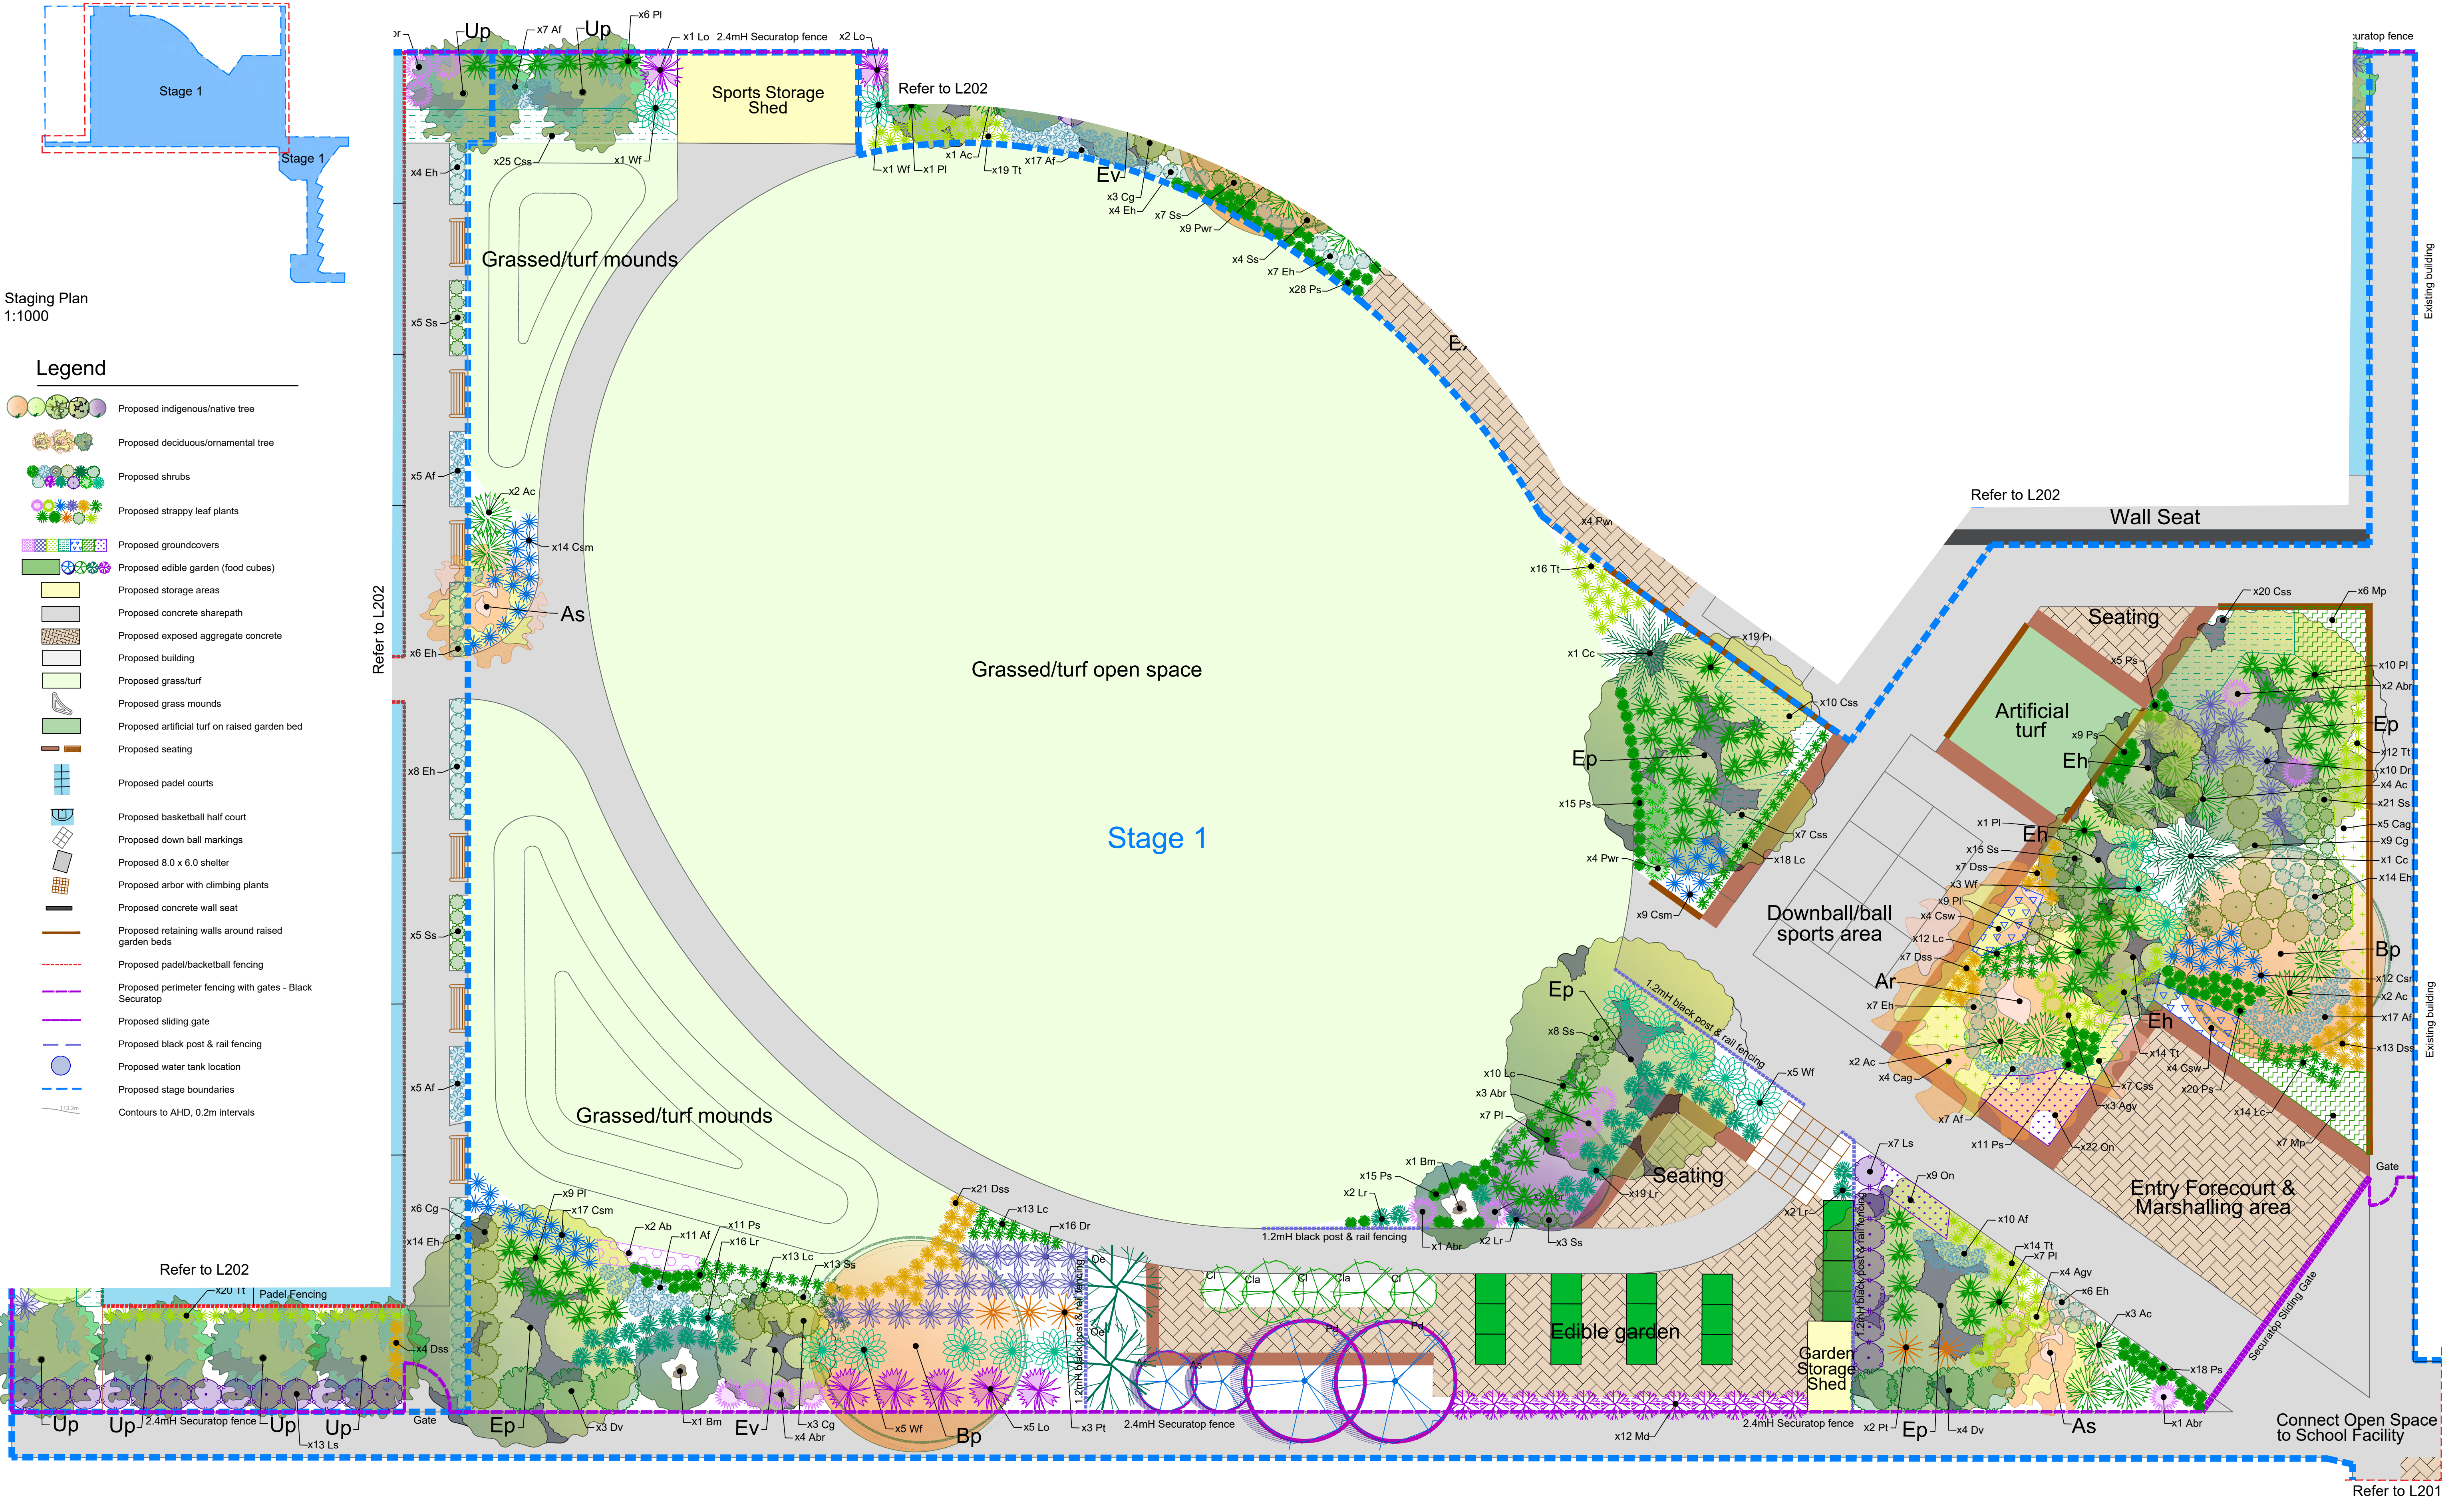

Staging Plan
1:1000

- Legend**
- Proposed indigenous/native tree
 - Proposed deciduous/ornamental tree
 - Proposed shrubs
 - Proposed strappy leaf plants
 - Proposed groundcovers
 - Proposed edible garden (food cubes)
 - Proposed storage areas
 - Proposed concrete sharepath
 - Proposed exposed aggregate concrete
 - Proposed building
 - Proposed grass/turf
 - Proposed grass mounds
 - Proposed artificial turf on raised garden bed
 - Proposed seating
 - Proposed padel courts
 - Proposed basketball half court
 - Proposed down ball markings
 - Proposed 8.0 x 6.0 shelter
 - Proposed arbor with climbing plants
 - Proposed concrete wall seat
 - Proposed retaining walls around raised garden beds
 - Proposed padel/basketball fencing
 - Proposed perimeter fencing with gates - Black Securap
 - Proposed sliding gate
 - Proposed black post & rail fencing
 - Proposed water tank location
 - Proposed stage boundaries
 - Contours to AHD, 0.2m intervals

Refer to L200

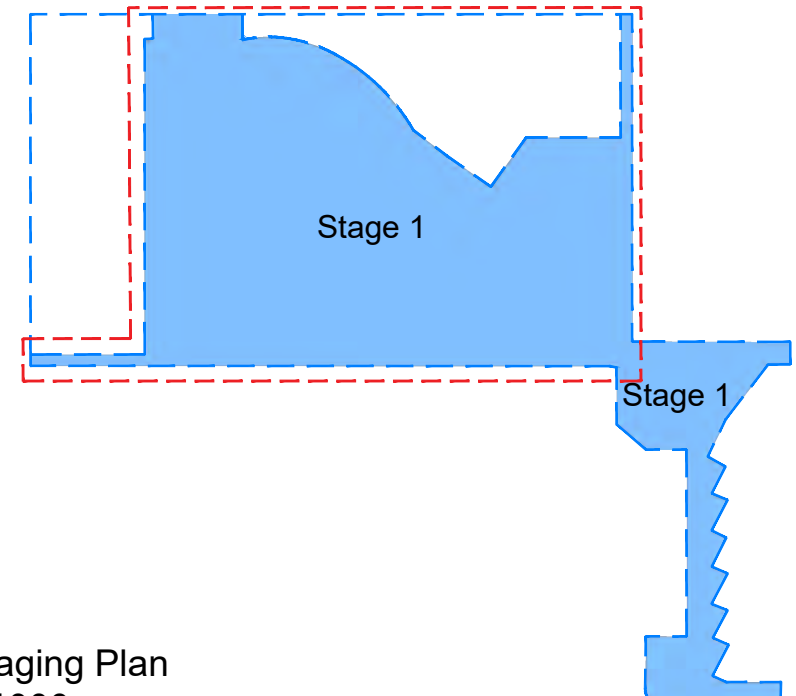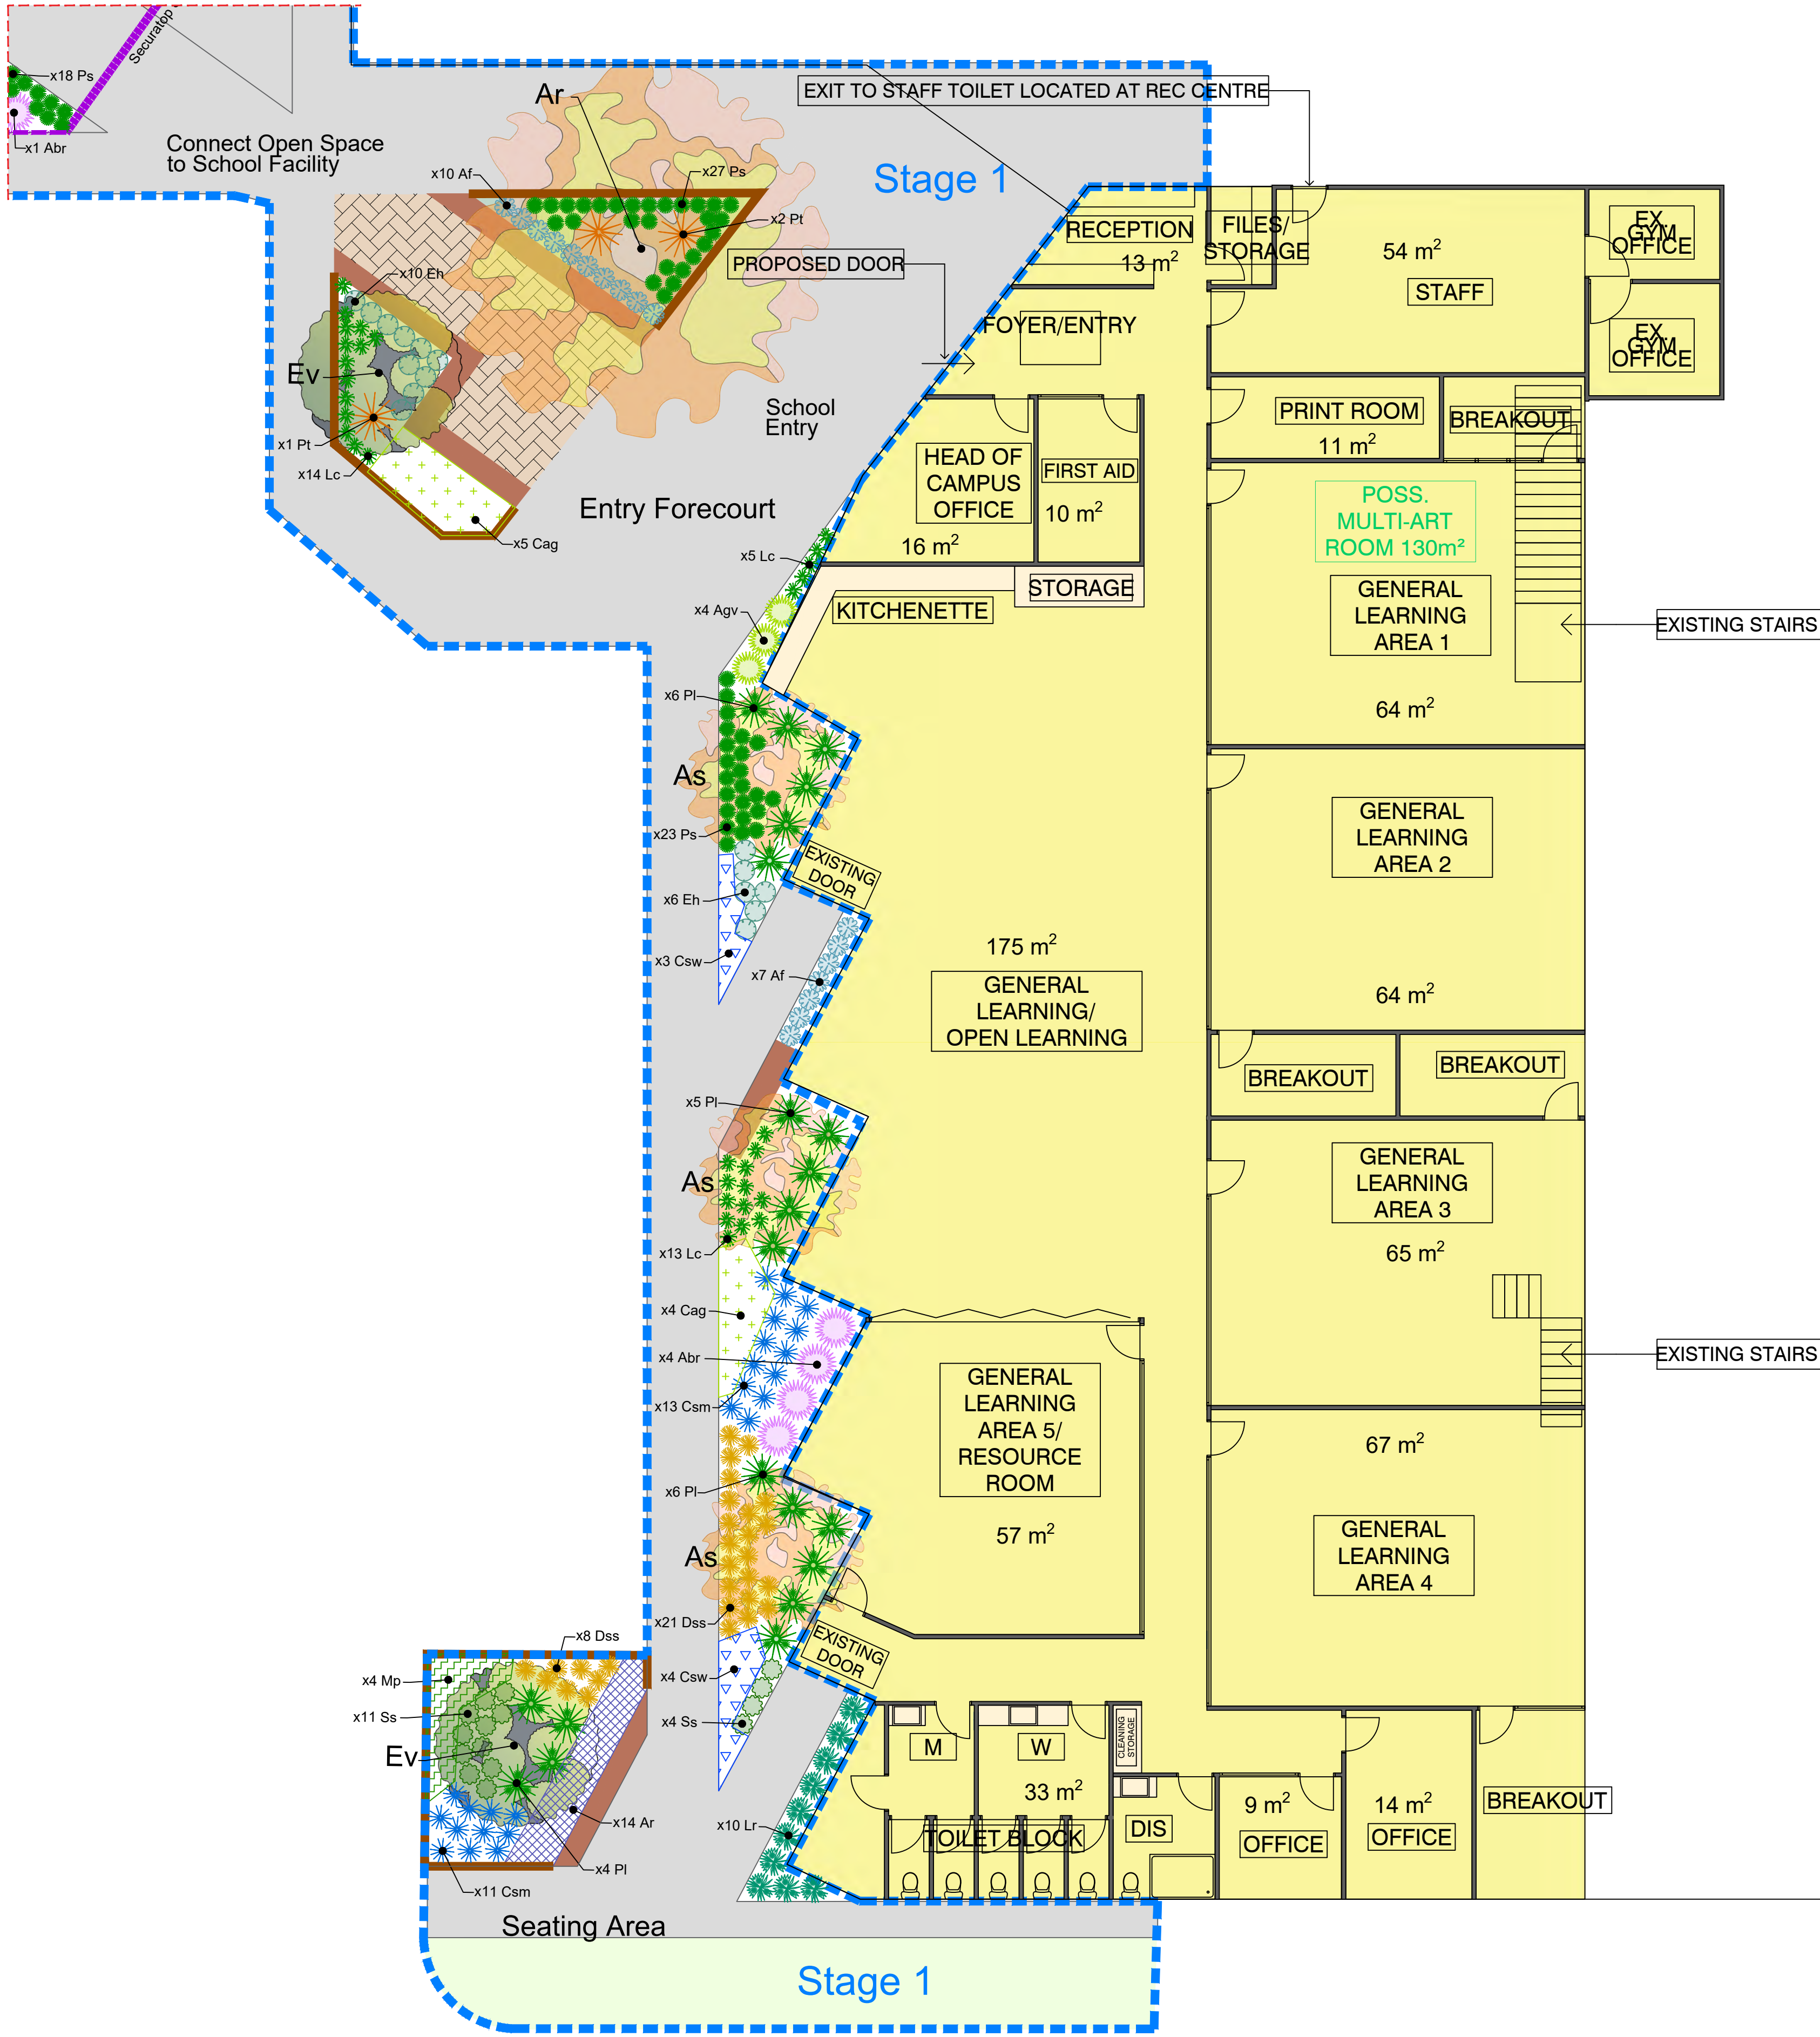

Staging Plan
1:1000

EXISTING INDOORS SPORTS CENTRE

- ### Legend
- Proposed indigenous/native tree
 - Proposed deciduous/ornamental tree
 - Proposed shrubs
 - Proposed strappy leaf plants
 - Proposed groundcovers
 - Proposed edible garden (food cubes)
 - Proposed storage areas
 - Proposed concrete sharepath
 - Proposed exposed aggregate concrete
 - Proposed building
 - Proposed grass/turf
 - Proposed grass mounds
 - Proposed artificial turf on raised garden bed
 - Proposed seating
 - Proposed padel courts
 - Proposed basketball half court
 - Proposed down ball markings
 - Proposed 8.0 x 6.0 shelter
 - Proposed arbor with climbing plants
 - Proposed concrete wall seat
 - Proposed retaining walls around raised garden beds
 - Proposed padel/basketball fencing
 - Proposed perimeter fencing with gates - Black Securapop
 - Proposed sliding gate
 - Proposed black post & rail fencing
 - Proposed water tank location
 - Proposed stage boundaries
 - Contours to AHD, 0.2m intervals

Millar & Merrigan authorize the use of this drawing only for the purpose described by the status stamp shown below. This drawing should be read in conjunction with all relevant contracts, specifications, reports & drawings.
© Millar & Merrigan Pty. Ltd.

TO BE APPROVED


No.	Revision Description	Drawn	Checked	Date
1	Prepared as per planning permit PLN-40152 dated 28/03/2023	LR	JS/UG	June 2023

Millar | Merrigan

Land Development Consultants


M(03) 8720 9500 R (03) 5134 8611
www.millarmerrigan.com.au
admin@millarmerrigan.com.au

Millar & Merrigan Pty Ltd ACN 005 541 668
Metro 2/126 Merrindale Drive, Croydon 3136
Regional 156 Commercial Road, Morwell 3840
Mail PO Box 247 Croydon, Victoria 3136

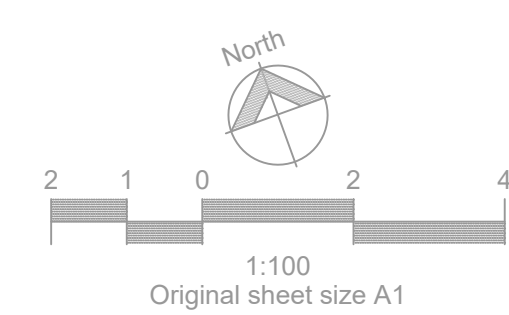


STAGE 1 - LANDSCAPE PLAN
VOCATIONAL SCHOOL
41 MILLER STREET, EPPING
CITY OF WHITTLESEA



29077 L201
VERSION 1
SHEET 3 OF 5

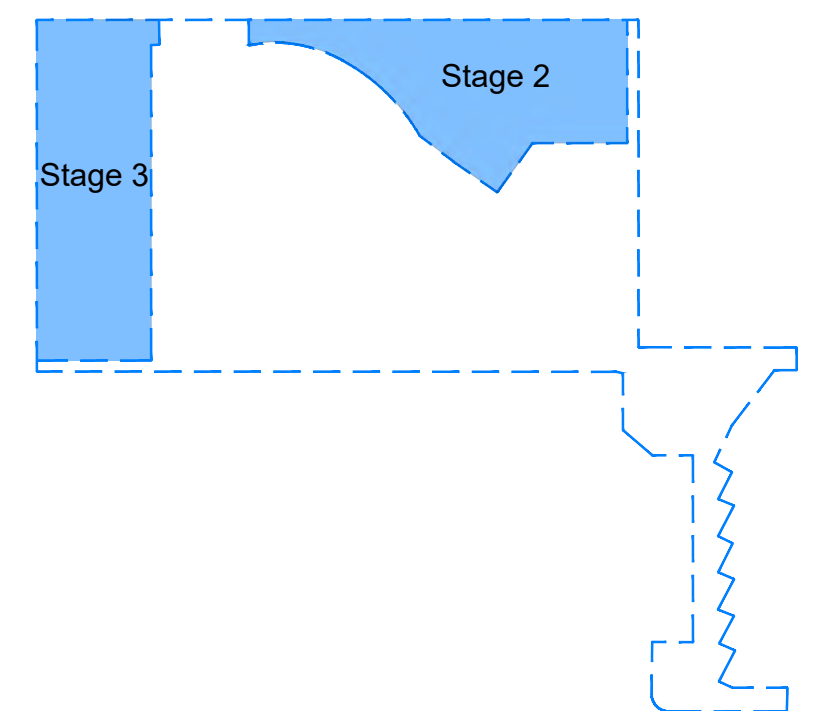


1	Prepared as per planning permit PLN-40162 dated 28/03/2023	LR	JIS/JG	June 2023
No.	Revision Description	Drawn	Checked	Date

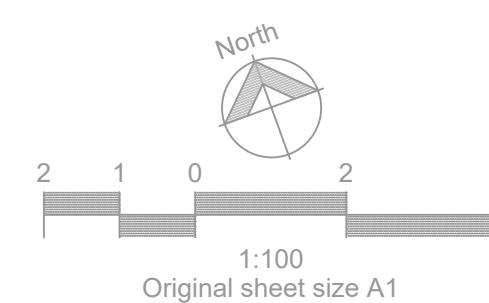

Sym	Qty	Code	Botanical Name	Common Name	H x W (m)	Pot Size
TREES						
	5	named	<i>Acer palmatum</i> 'Senkaki'	Japanese Maple cultivar	5.0 x 4.0	16L
	3	named	<i>Acer rubrum</i> 'October Glory'	Maple cultivar	12.0 x 9.0	45L
	3	named	<i>Brachychiton</i> 'Jerilderie Red'	Illawarra Flame Tree cultivar	8.0 x 7.0	45L
	14	named	<i>Corymbia ficifolia</i> 'Wildfire'	Flowering Gum cultivar	7.0 x 3.0	16L
	1	named	<i>Eucalyptus dives</i> *	Manna Gum	20.0 x 10.0	45L
	5	named	<i>Eucalyptus polyanthemos</i> *	Red Box	20.0 x 8.0	45L
	4	named	<i>Eucalyptus</i> 'Honey Pots'	Wimmera Malle Box cultivar	8.0 x 4.0	16L
	5	named	<i>Eucalyptus cladocalyx</i> 'Vintage Red'	Sugar Gum cultivar	8.0 x 4.0	16L
	1	named	<i>Hakea laurina</i>	Pincushion Hakea	5.0 x 4.0	16L
	10	named	<i>Ulmus parvifolia</i> 'Inspire'	Chinese Elm cultivar	10.0 x 4.0	45L
SHRUBS						
	18	Ac	<i>Acacia cognata</i> 'Fetuccini'	Bower Wattle cultivar	0.7 x 1.5	140mm
	96	Af	<i>Argyranthemum frutescens</i> 'Pure White Butterfly'	Marguerite Daisy	0.8 x 0.3	140mm
	4	Bm	<i>Banksia marginata</i> *	Silver Banksia	4.0 x 3.0	140mm
	21	Cc	<i>Correa glabra</i> *	Rock Correa	1.5 x 1.0	140mm
	3	Cc	<i>Callistemon citrinus</i> 'Western Glory'	Crimson Bottlebrush cultivar	4.0 x 3.0	140mm
	14	Dv	<i>Dodonaea viscosa</i> 'Purpurea'	Purple Hop Bush	3.0 x 1.5	140mm
	94	Ed	<i>Escallonia</i> 'hedge with an edge white'	Escallonia cultivar	0.6 x 0.5	140mm
	12	Lo	<i>Leptospermum</i> 'Starry Night'	River Tea-tree	3.0 x 1.5	140mm
	51	Lr	<i>Lopholoebe x ralphii</i> 'Black Stallion'	Lophomyxus cultivar	1.5 x 0.7	140mm
	22	Ls	<i>Leucadendron salignum</i> 'Red Devil'	River Tea-tree	1.5 x 1.0	140mm
	19	Pwr	<i>Philotheca</i> 'Winter Rouge'	Long Leaf Wax Flower	0.8 x 0.8	140mm
	19	Wf	<i>Westringia fruticosa</i>	Coastal Rosemary	1.5 x 1.5	140mm
STRAPPY PLANT & GROUNDCOVERS						
	18	Ab	<i>Acacia baileyana prostrate</i>	Cootamundra Wattle	0.5 x 2.0	140mm
	19	Ab	<i>Anigozanthos hybrid</i> 'Big Red'	Kangaroo Paw	1.0 x 1.0	140mm
	27	Agv	<i>Anigozanthos hybrid</i> 'Gold Velvet'	Kangaroo Paw	0.8 x 0.8	140mm
	34	Ar	<i>Ajuga reptans</i> 'Black Scallop'	Carpet Bugle	0.15 x 0.8	140mm
	18	Cag	<i>Casuarina glauca</i> 'Cousin It'	Dwarf Sheoak	0.1 x 1.0	140mm
	76	Cm	<i>Convolvulus cneorum</i> 'Silverly Moon'	Silverbush	0.4 x 0.6	140mm
	102	Cp	<i>Cuscutaphalum</i> 'Silver Sunburst'	Common Everlasting cultivar	0.4 x 0.4	140mm
	22	Csw	<i>Cotyledon orbiculata</i> 'Silver Waves'	Round-leaved Nerve-wort	0.3 x 0.7	140mm
	75	Dr	<i>Dianella revoluta</i> *	Black-anther Flax-lily	1.0 x 1.0	140mm
	81	Dts	<i>Dianella tasmanica</i> 'Silver Streak'	Tasman Flax-lily cultivar	0.5 x 0.5	140mm
	127	Lc	<i>Lomandra confertifolia</i>	Mat-rush cultivar	0.4 x 0.4	140mm
	17	Mp	<i>Myoporum parvifolium</i> 'Little Con'	Creeping Boobialla	0.2 x 1.5	140mm
	47	On	<i>Ophiopogon nigrus</i>	Black Mondo Grass	0.2 x 0.25	140mm
	22	Pi	<i>Poa labillardierei</i> *	Common Tussock grass	0.4 x 0.0	300mm
	200	Ps	<i>Poa sieberiana</i> *	Grey tussock grass	0.4 x 0.4	140mm
	22	Pt	<i>Phormium</i> 'Amazing Red'	New Zealand Flax	1.2 x 1.2	140mm
	96	Ss	<i>Sisyrinchium stratum</i> 'Aunt May'	Satin Flower cultivar	0.5 x 0.5	140mm
	95	Tt				

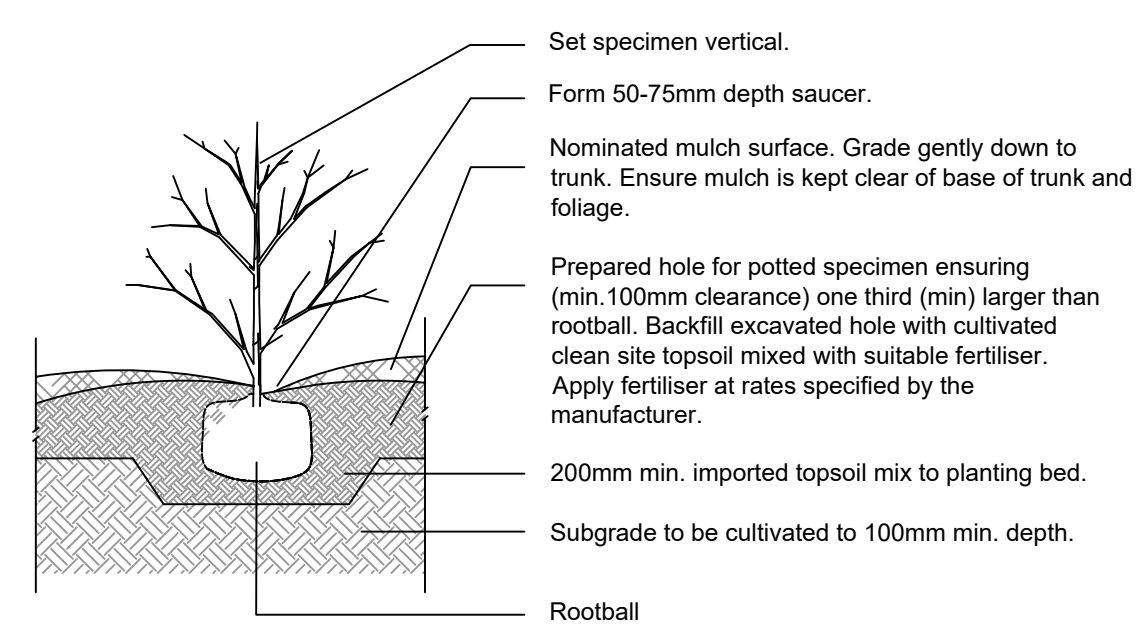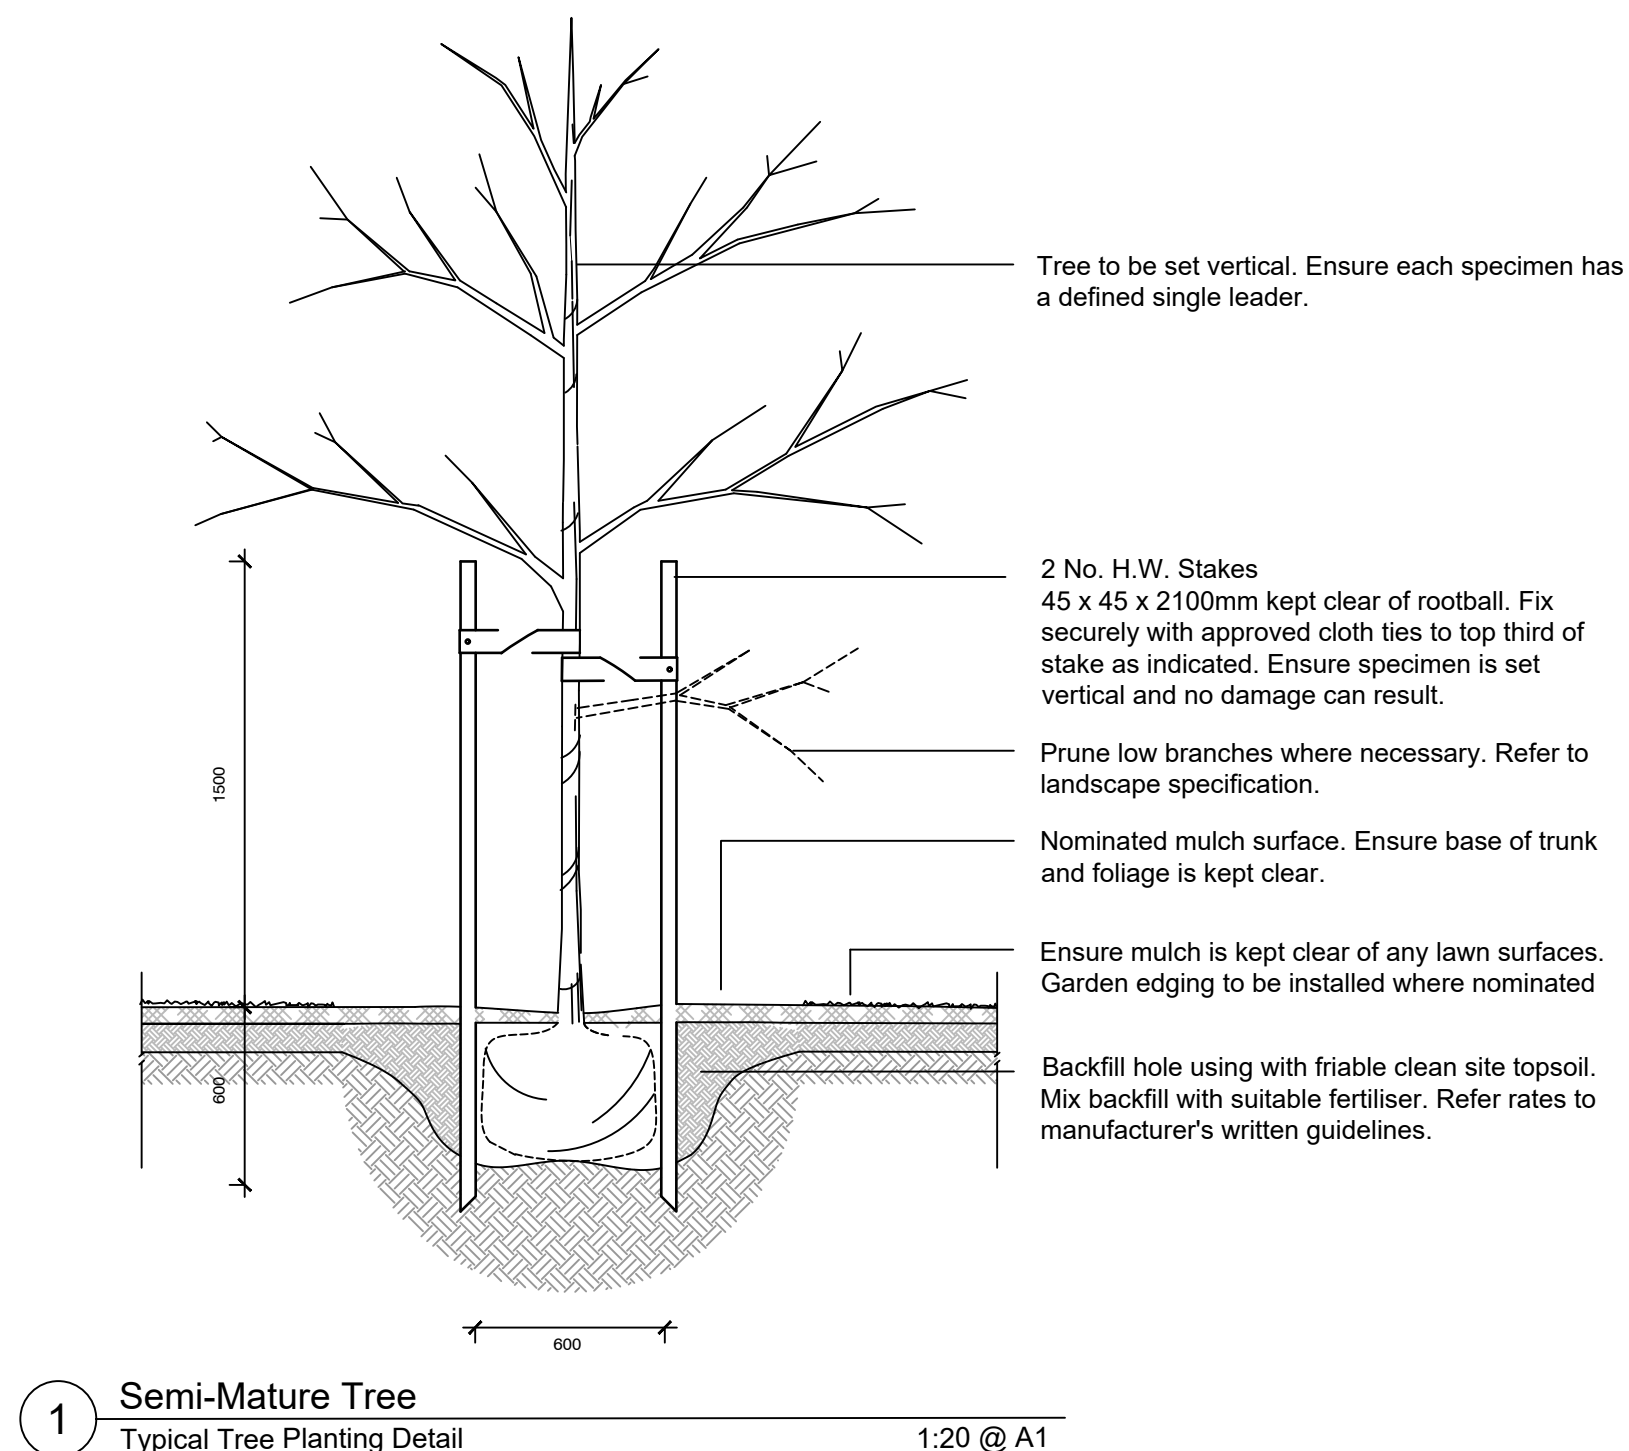

2 Potted Plant
Typical Planting Detail 1:20 @ A1

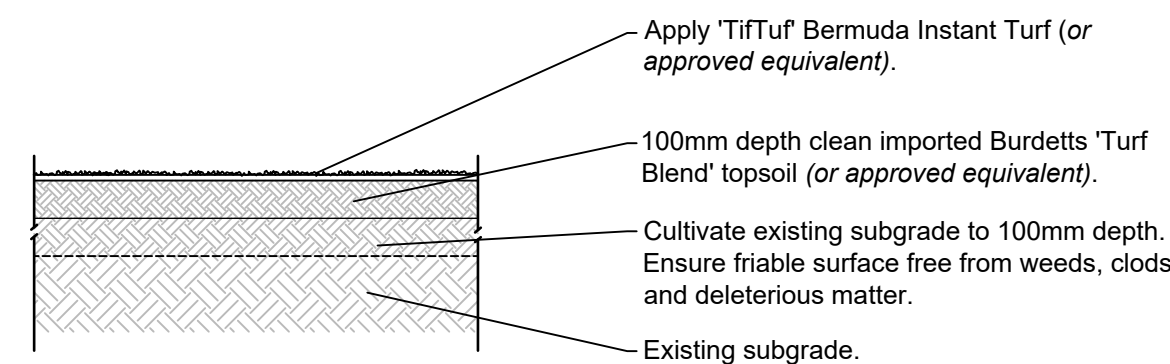

Water turf well immediately after laying. Maintain optimum soil moisture levels to ensure establishment. Restrict access to lawn area until lawn has established.

3 Instant Turf
Typical Planting Detail Not to scale



Proposed food cubes in edible garden to support a low maintenance kitchen garden program



Proposed skillion roof shelter within open space providing an undercover learning area



2.4mH Black Securatop Fencing



1.2mH Black Post & Rail Fencing



Padel Court Fencing